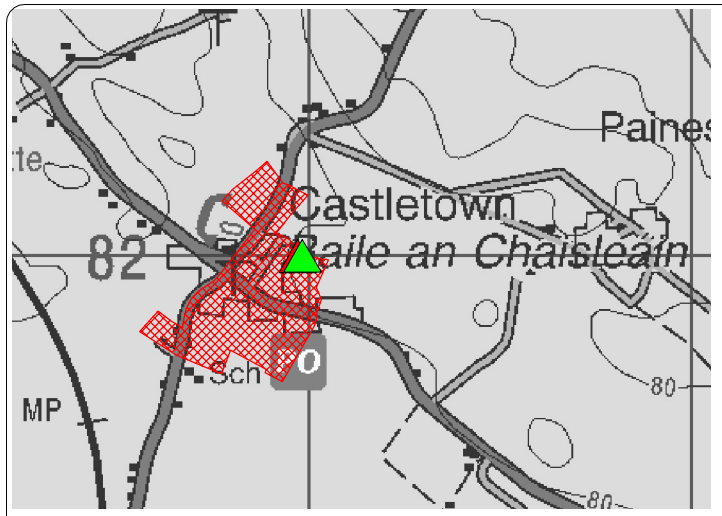

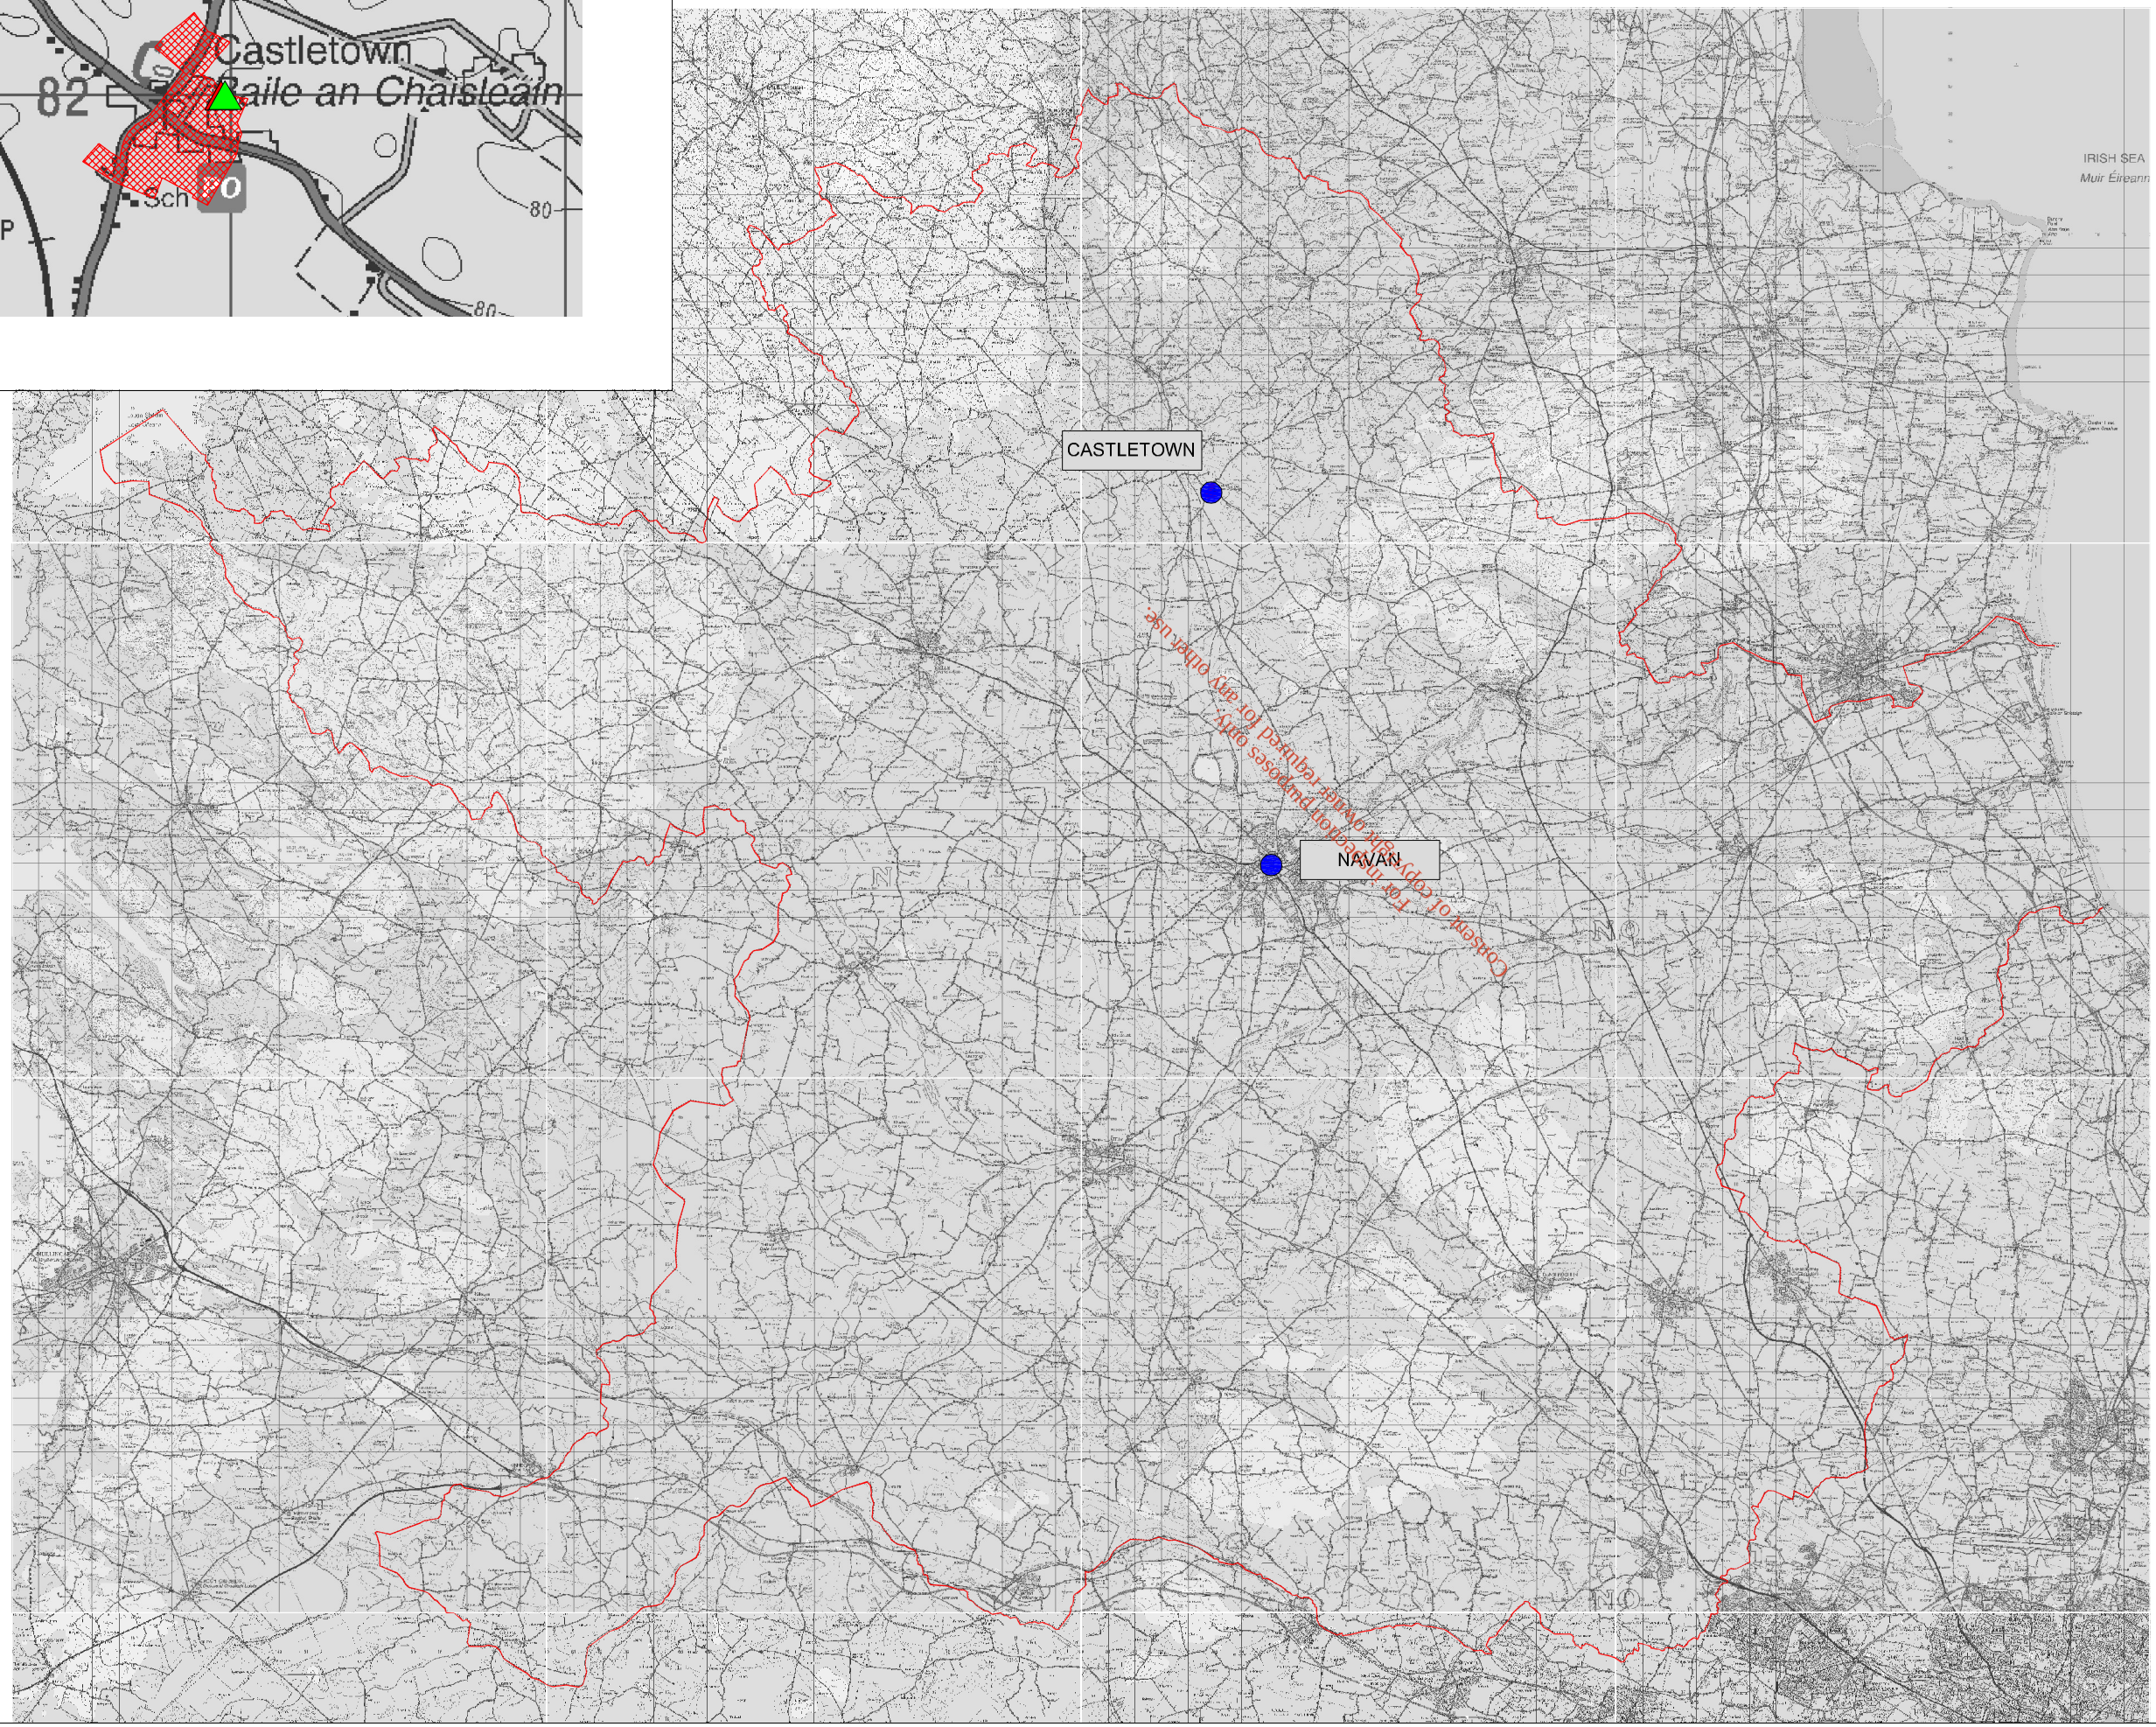

Notes

1. FIGURED DIMENSIONS ONLY TO BE TAKEN FROM THIS DRAWING.
2. ALL DRAWINGS TO BE CHECKED BY THE CONTRACTOR ON SITE.
3. ENGINEER TO BE INFORMED OF ANY DISCREPANCIES BEFORE ANY WORK COMMENCES.

LEGEND :

- AGGLOMERATION CATCHMENT AREA
- EXISTING TREATMENT WORKS
- EXISTING TREATED EFFLUENT DISCHARGE POINT

rev.	modifications	by	date

client
MEATH COUNTY COUNCIL

project
CASTLETOWN
SEWERAGE SCHEME

stage
WASTE WATER DISCHARGE
LICENCE APPLICATION

title
ATTACHMENT A.1
LOCATION MAP

scales
1 / 20,000 & 1 / 250,000

drawn	checked	approved	date
TC	YMcG	TMcG	Nov. 2009

© COPYRIGHT OF
JENNINGS O'DONOVAN & PARTNERS
CONSULTING ENGINEERS,
FINISKLIN BUSINESS PARK,
SLIGO.
Tel. (071) 9161416.
Fax. (071) 9161080.
Email info@jodireland.com

drawing no. 4654/OL/07/01

revision

EPA Export 26-07-2013:17:24:01